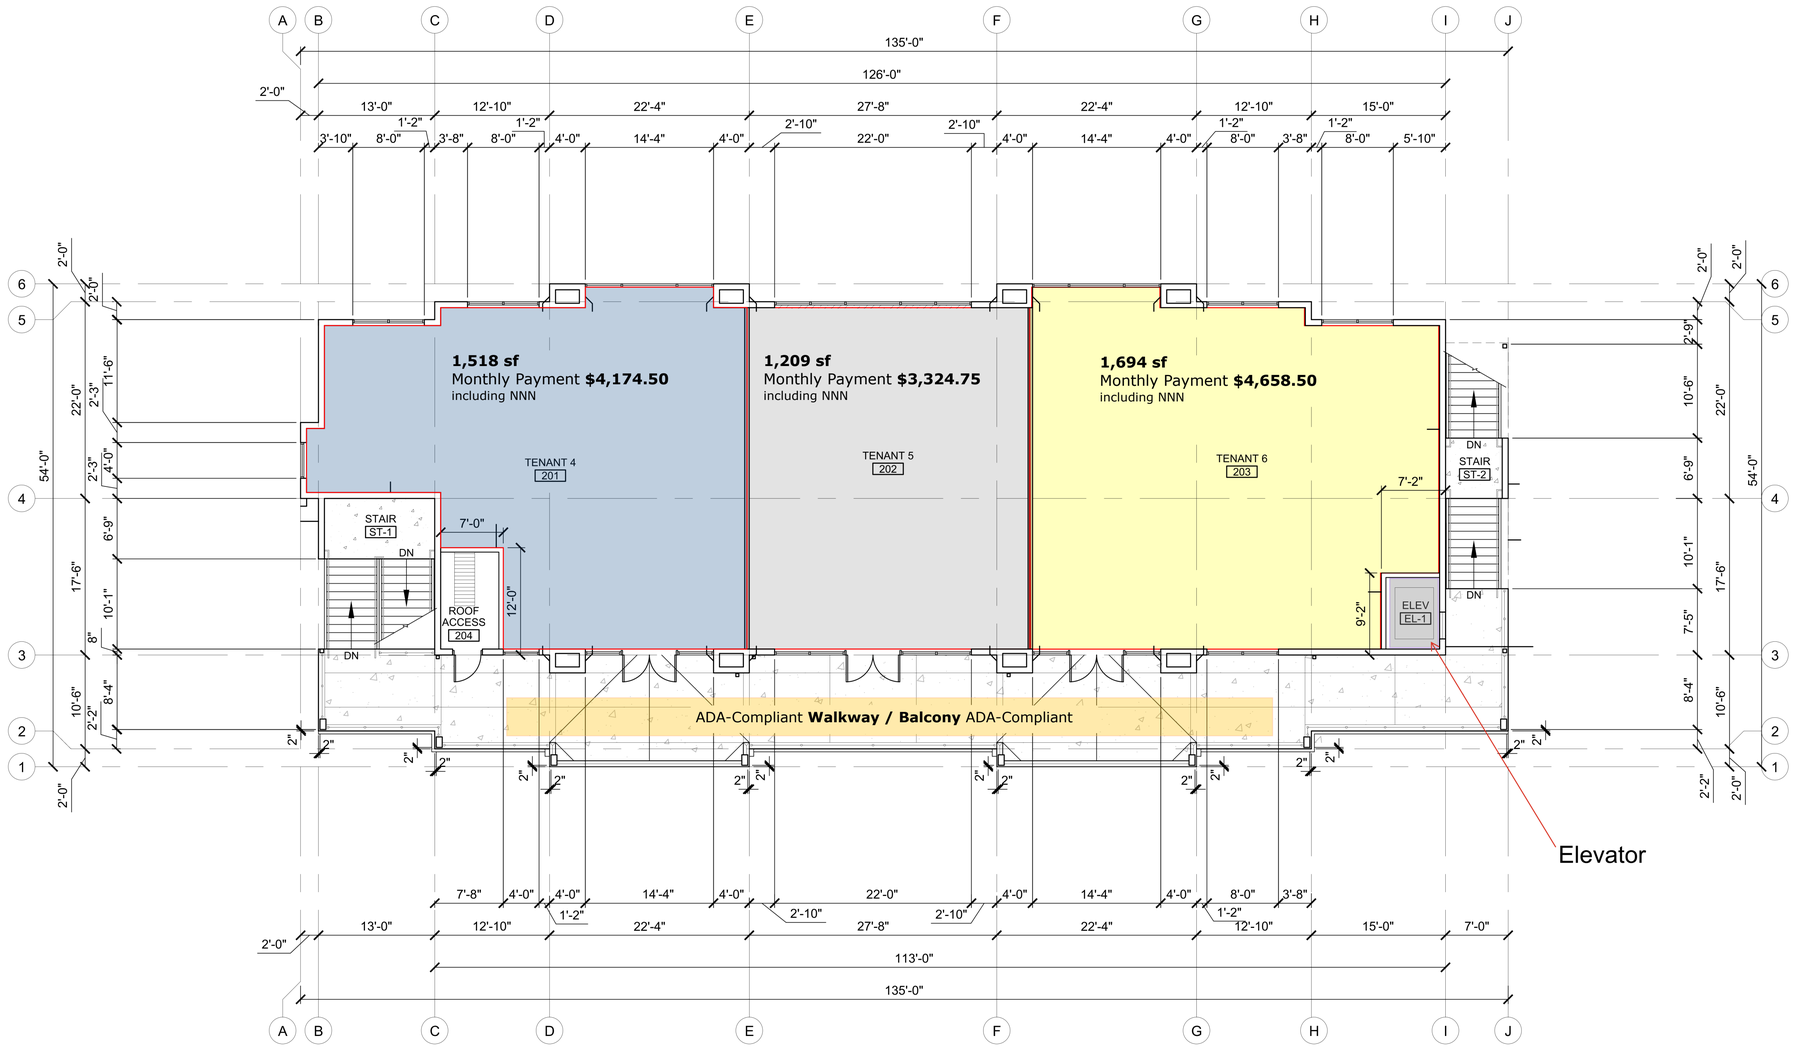

A1 **SECOND FLOOR PLAN**

SCALE: 1/8" = 1'-0"

DESIGN WEST ARCHITECTS, P.A.

• MERIDIAN, IDAHO • PULLMAN, WASHINGTON •
• KENNEWICK, WASHINGTON • ONTARIO, OREGON •

www.designwestpa.com

© COPYRIGHT DESIGN WEST ARCHITECTS P.A. DESIGN CONCEPTS AND DRAWINGS NOT TO BE REUSED WITHOUT WRITTEN PERMISSION OF ARCHITECT

DRAWN BY
AD

CHECKED BY
MaW

JOB NUMBER
23065

REVISIONS

BADGER SOUTH RETAIL PHASE 1 SHELL BUILDING

5001 AVA WAY
RICHLAND, WA 99352

DATE
12/19/2024

SHEET NAME
SECOND FLOOR PLAN

SHEET

Matt Whitsitt 12/19/2024 9:01:48 AM